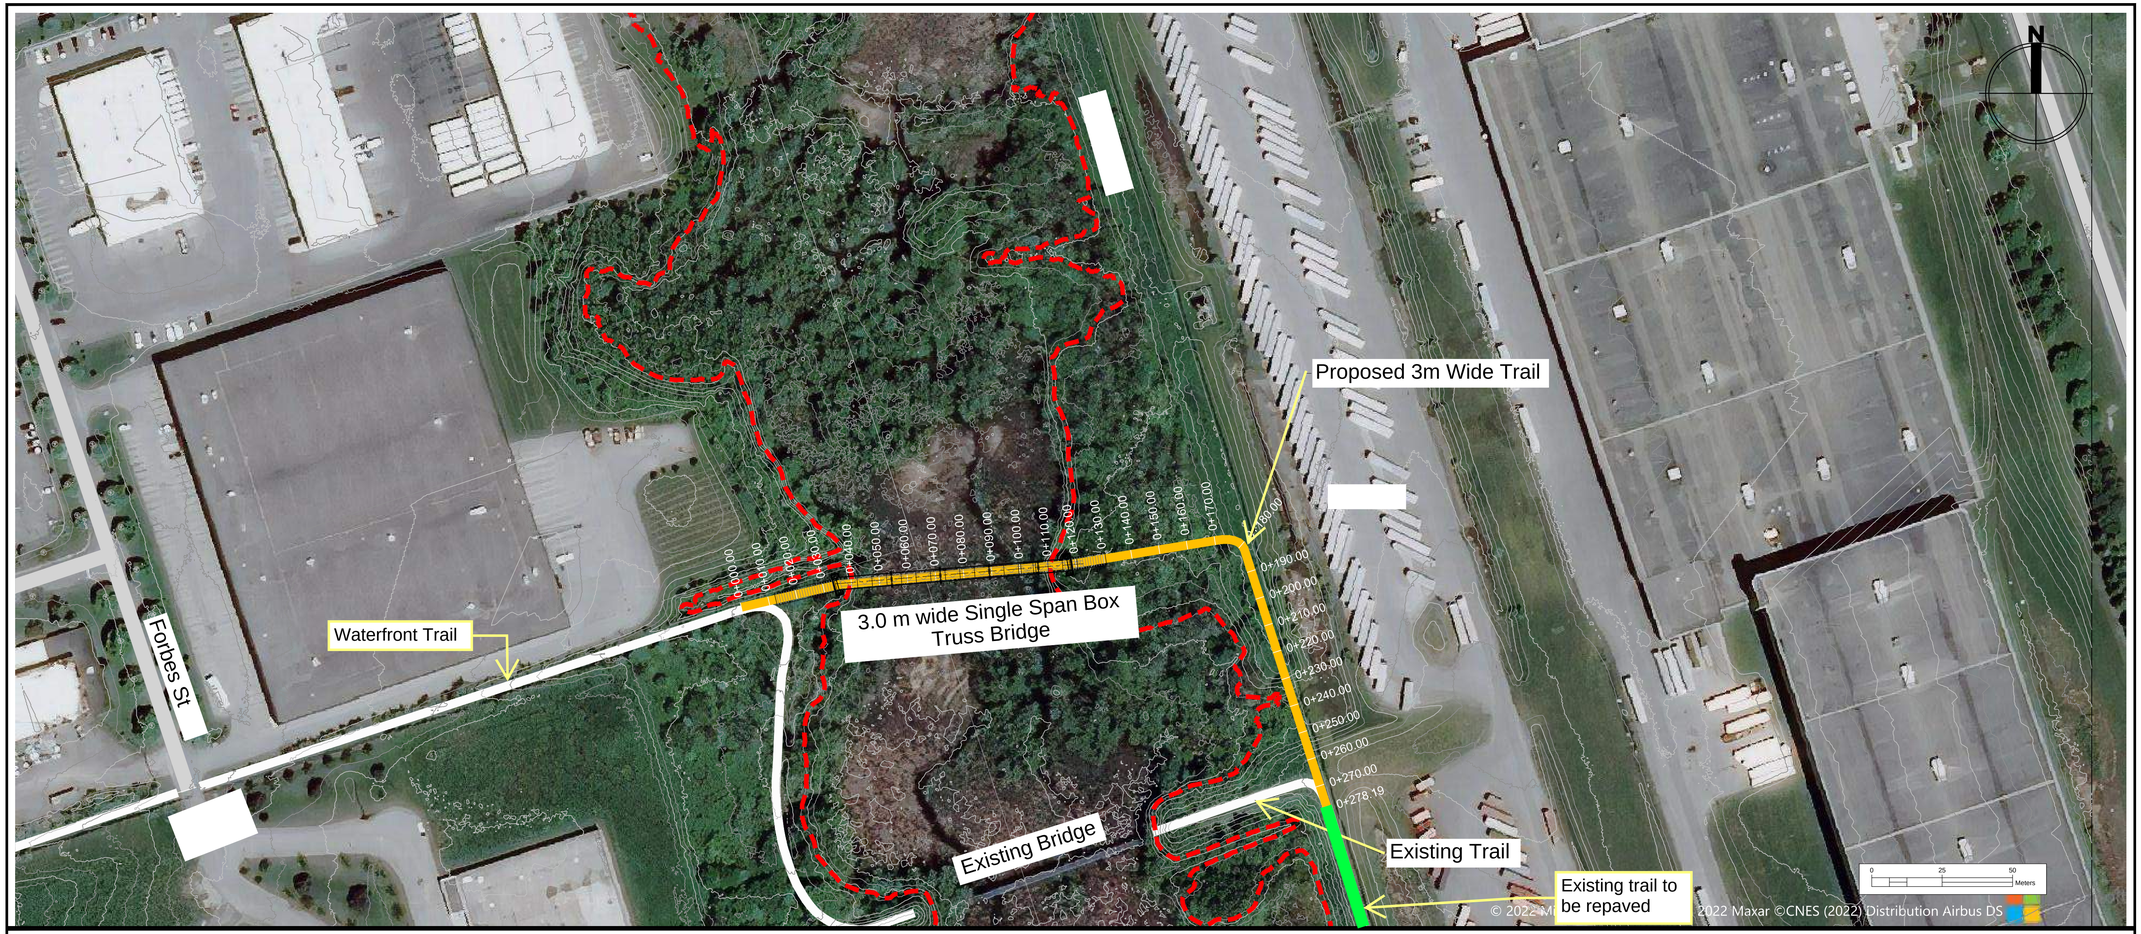

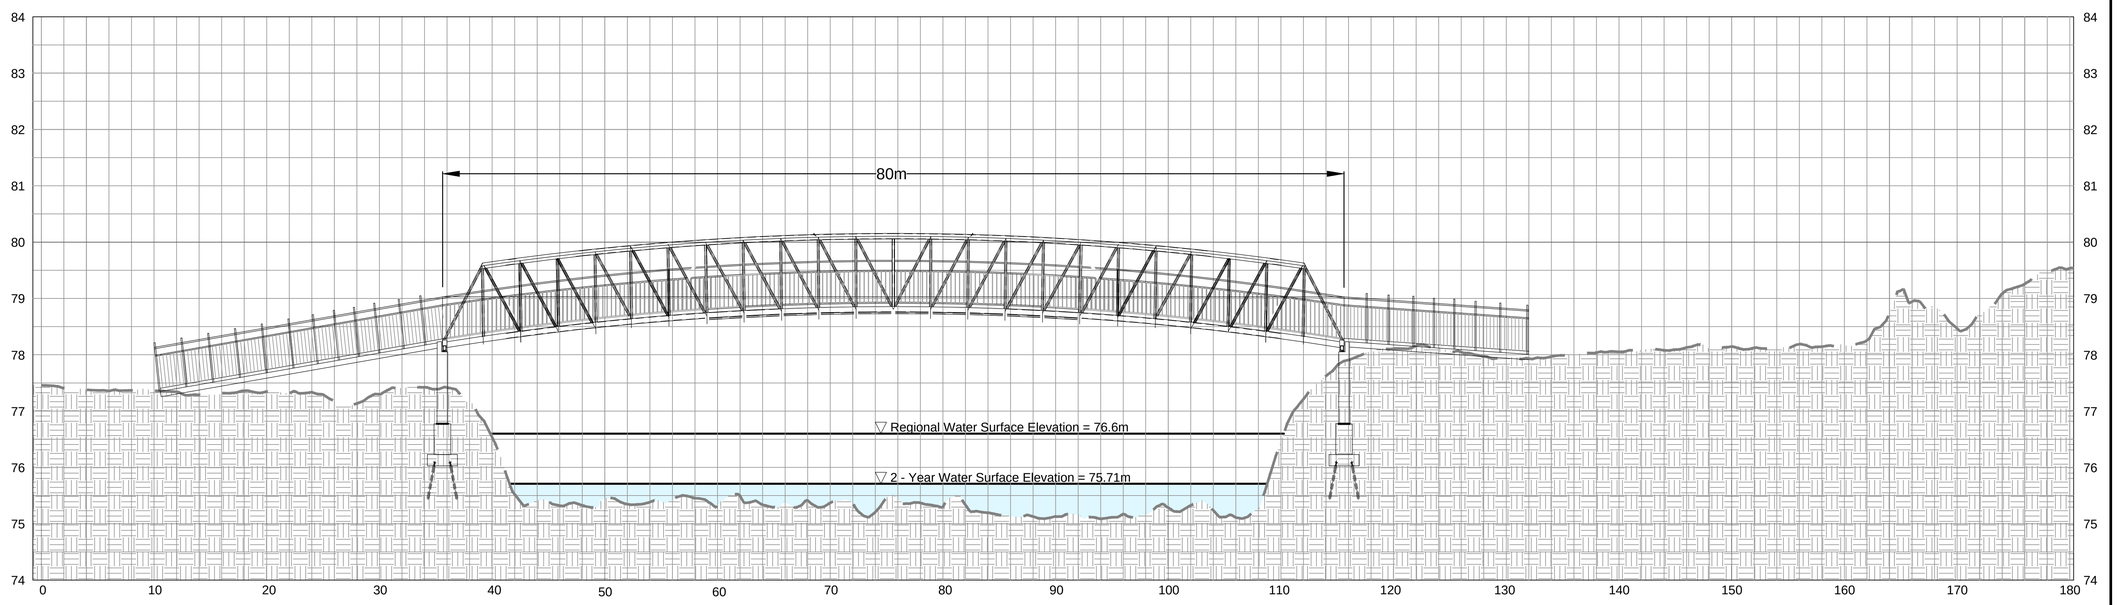

LEGEND

- EXISTING CONTOUR
- EXISTING PATH
- PROPOSED PATH
- REGIONAL FLOODLINE
- EXISTING TRAIL TO BE REPAVED

DATE	DESCRIPTION	No.

THE CORPORATION OF THE

Town of Whitby

COMMUNITY AND MARKETING SERVICES DEPARTMENT
PARKS DIVISION

PROJECT TITLE & ADDRESS:

Corbett Creek Pedestrian Bridge
Concept Design

DRAWING TITLE:

GENERAL PLAN - PROPOSED WORKS
PEDESTRIAN BRIDGE

DRAWN BY:	CHECKED BY:	SHEET NUMBER:
TS	RA	1 OF 1
DATE: JUN. 2022	SCALE: PLAN: 1:1000 PROFILE: HOR. 1:250 VER. 1:50	

CONTRACT NUMBER: