
GATEWAY/ PUBLIC ART ELEMENTS



SECTION 1

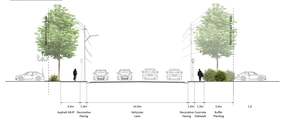

BUS SHELTER OPPORTUNITIES

WAYFINDING SIGNAGE, PUBLIC ART, SOLAR CHARGING



PEDESTRIAN ZONE PAVING

CONCRETE SIDEWALK PEDESTRIAN ROUTE

DECORATIVE PAVING IN FURNISHING ZONE



HERITAGE PAVING TREATMENTS FOR DOWNTOWN CORE



DECORATIVE CONCRETE TREATMENT OPTIONS



WAYFINDING OPPORTUNITY IN PAVING




SECTION 2



GATEWAY INTERSECTION TREATMENTS

DECORATIVE PAVING TREATMENTS AT INTERSECTIONS



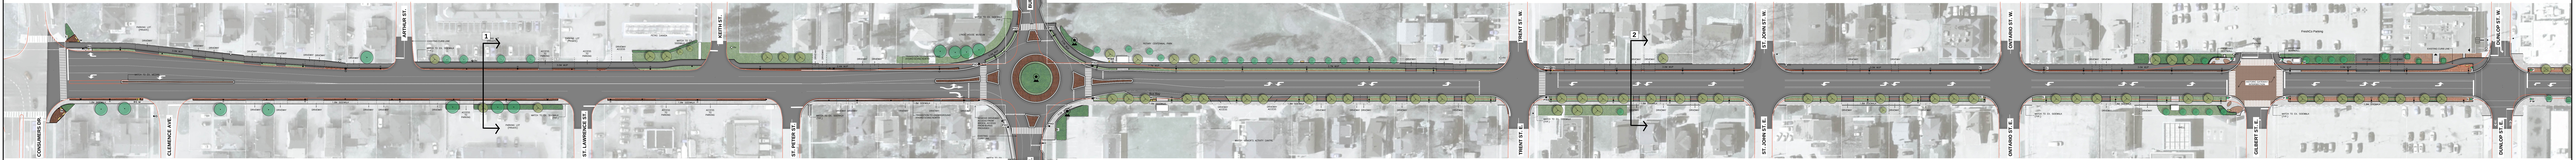

ROUNDABOUT DESIGN

PLANTING, GATEWAY AND PUBLIC ART OPPORTUNITIES



STREET FURNITURE

POTENTIAL FOR CUSTOM FURNITURE AND INTEGRATION OF ART IN STREET FURNITURE



HERITAGE FURNISHINGS



MOVEABLE PLANTERS



STREET FURNITURE CLUSTER AT BUMP-OUT



BIKE PARKING AND REPAIR STATION



Legend:

- Decorative Paving - Textured Coloured Concrete
- Decorative Paving - Unit Paver
- Concrete Sidewalk
- Asphalt Street / MUP
- Sod
- Groundcover Plantings
- Bus Shelter
- Bench
- Proposed Tree
- Tree in Soil Cells
- Existing Tree
- Public Art Opportunity
- Proposed Pedestrian Scale Light
- Existing Streetlight
- Streetlight on Hydro Pole
- Relocated Streetlight on Hydro Pole
- Combined Streetlight and Pedestrian Lights
- Hydro Pole
- Fire Hydrant
- Proposed Planter
- Proposed Waste Receptacle
- Proposed Bike Rack
- Proposed Bike Repair Station
- Bus Stop (No Shelter)
- Pedestrian Crossing Pole
- Wayfinding Signage
- Bike Boxes

1:200

Town of Whitby

Brock Street Redesign

Brock Street (Highway 401 to Dunlop Street) Concept Plan

March 2025

AECOM